| CERACLAD SIDING PANEL (16mm) | INSTALLATION DETAIL | 10FT COULKING JOINT PANEL | SDVC-01 |
|---|---|---|---|
| VERTICAL 9/16"(15mm) | OUT SIDE PREFORMED CORNER (STEEL STUD) | | MAY 30 2008 |

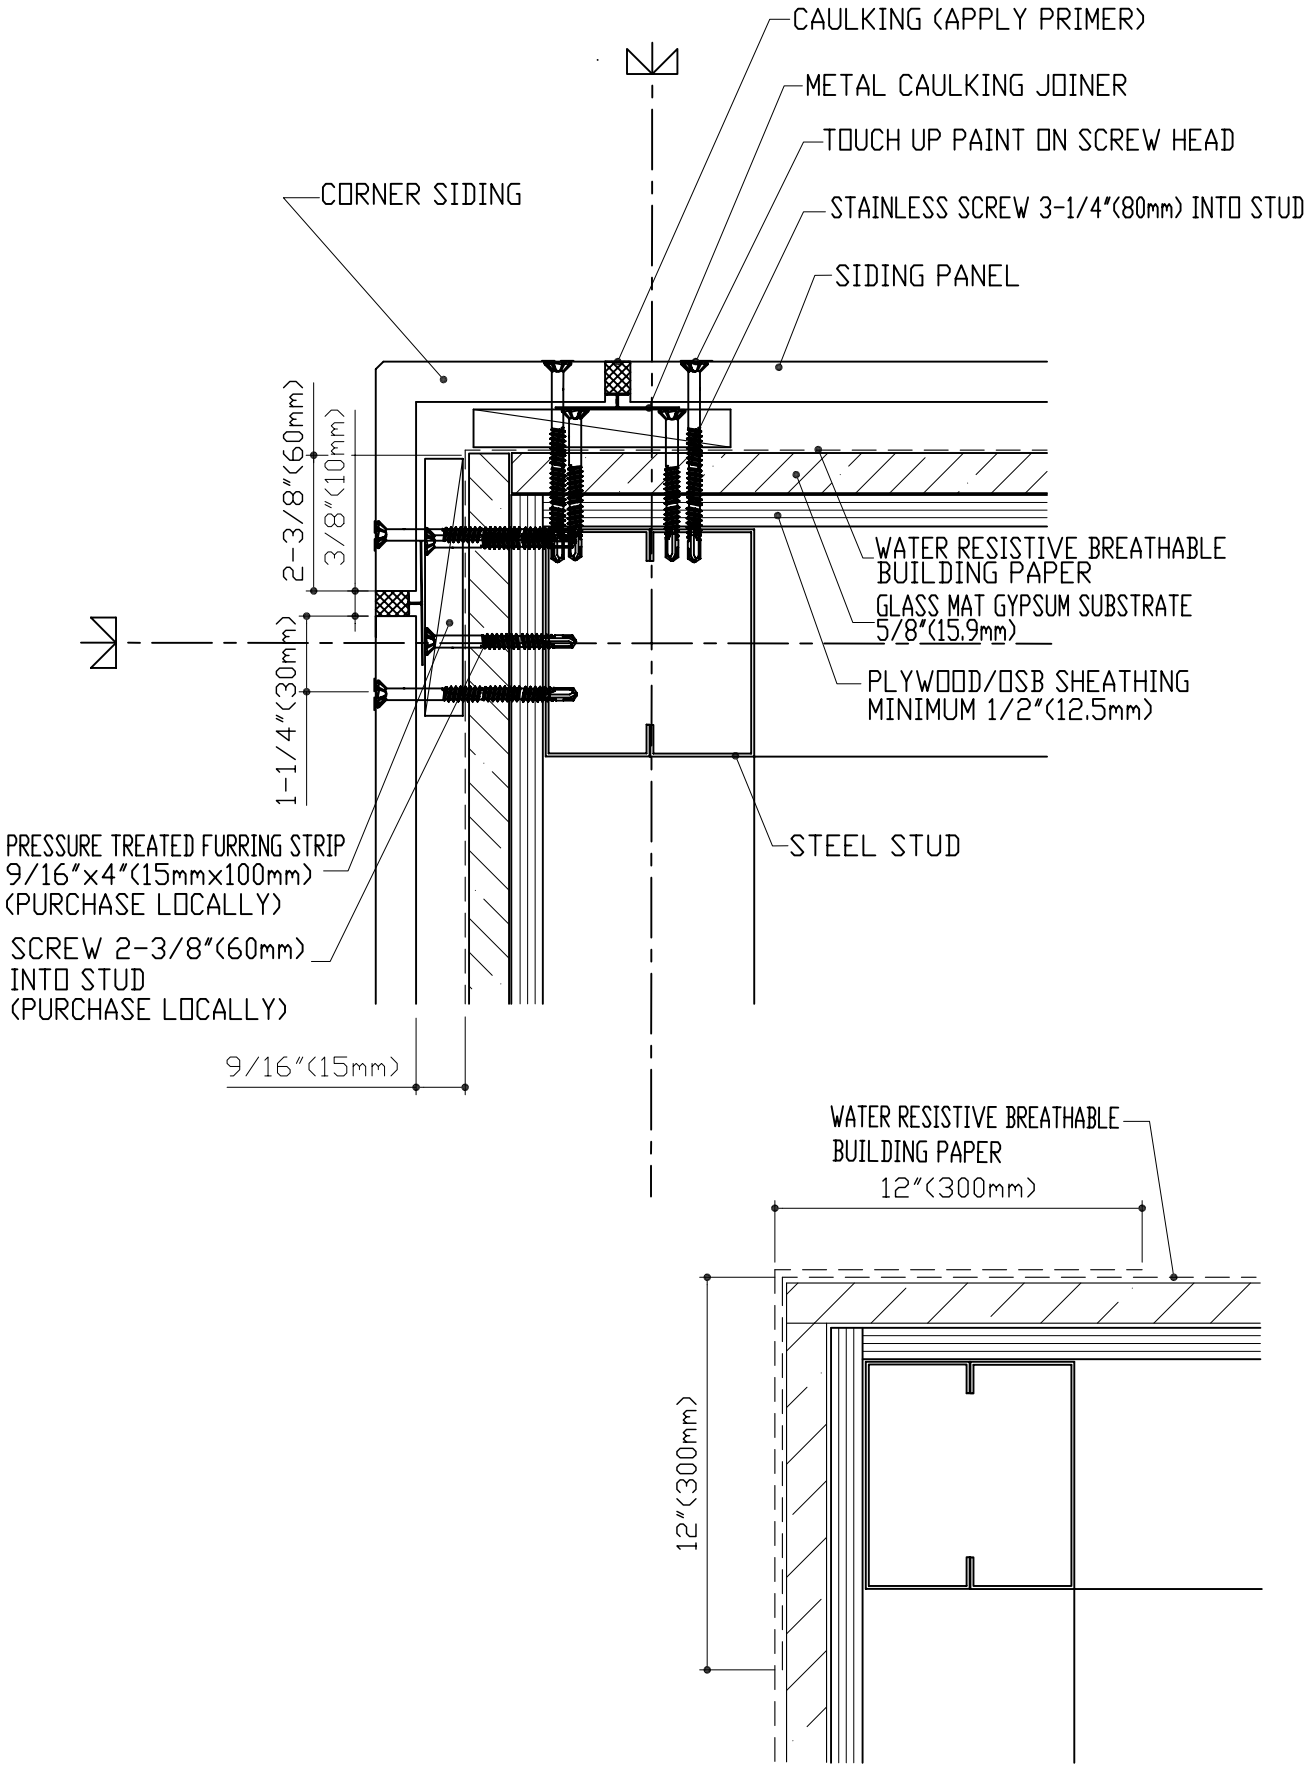


KMEW
クボタ建下建工外壁